



**THE PORT AUTHORITY
OF NY & NJ**

Peter K. Sweeney
ENGINEERING PROGRAM MANAGER
WORLD TRADE CENTER
R. J. ...
CHIEF ARCHITECT

Engineering Department
Design Division
**The World Trade
Center
Electrical/HVAC
Upgrade Program**

TOWERS ONE AND TWO
LOW VOLTAGE SUBSTATIONS
CONSTRUCTION AND
INSTALLATION

**ARCHITECTURAL
SUBSTATION - SS 41 N
TOWER ONE
41st FLOOR
REMOVAL PLAN**

No. Date Revision Approved


This drawing subject to conditions in contract.
All inventions, ideas, designs and methods
herein are reserved to Port Authority and may not
be used without its written consent.

L.V.S. R.J. L.V.S.
Designed by Drawn by
Date 5/1/95 Scale AS NOTED
Contract Number Drawing Number
WTC-802071 A-3


NOTES:

1. FOR GENERAL NOTES, SEE DWG. T-4.
2. FOR ARCHITECTURAL NOTES, ABBREVIATIONS,
LEGEND AND DRAWING CONVENTIONS,
SEE DWG. A-1
3. THE CONTRACTOR SHALL REMOVE PORTION
OF EXISTING CONCRETE CURB AND EXISTING
CONCRETE PAD AS SHOWN ON PLAN.
4. FOR ELECTRICAL LIGHTS AND GENERATOR
REMOVAL, SEE ELECTRICAL DWG. E-8
5. FOR AIR DUCT REMOVAL, SEE
MECHANICAL DWG. M-15

I HEREBY CERTIFY THAT THIS IS A TRUE AND CORRECT
COPY OF ONE OF THE CONTRACT DRAWINGS, CON-
STRUCTING A PART OF CONTRACT NO. WTC-802071
IN ACCORDANCE WITH THE SAID DRAWINGS EXISTED AT
THE TIME THE SAID CONTRACT WAS EXECUTED BY
THE PARTIES.
DATE 6/21/95 *Sultan A. Akbar* SPEC. WRITER
DATE 6/5/95 *Peter K. Sweeney* ENGINEER OF DESIGN

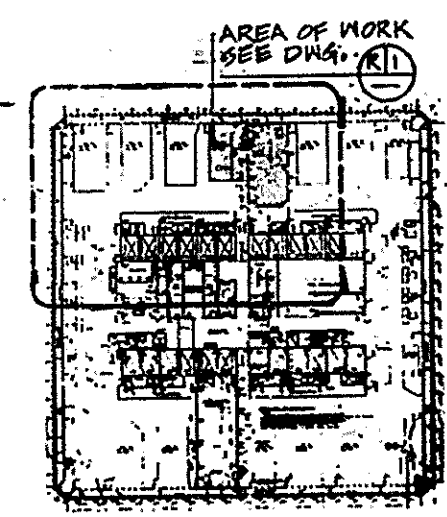

KEY PLAN

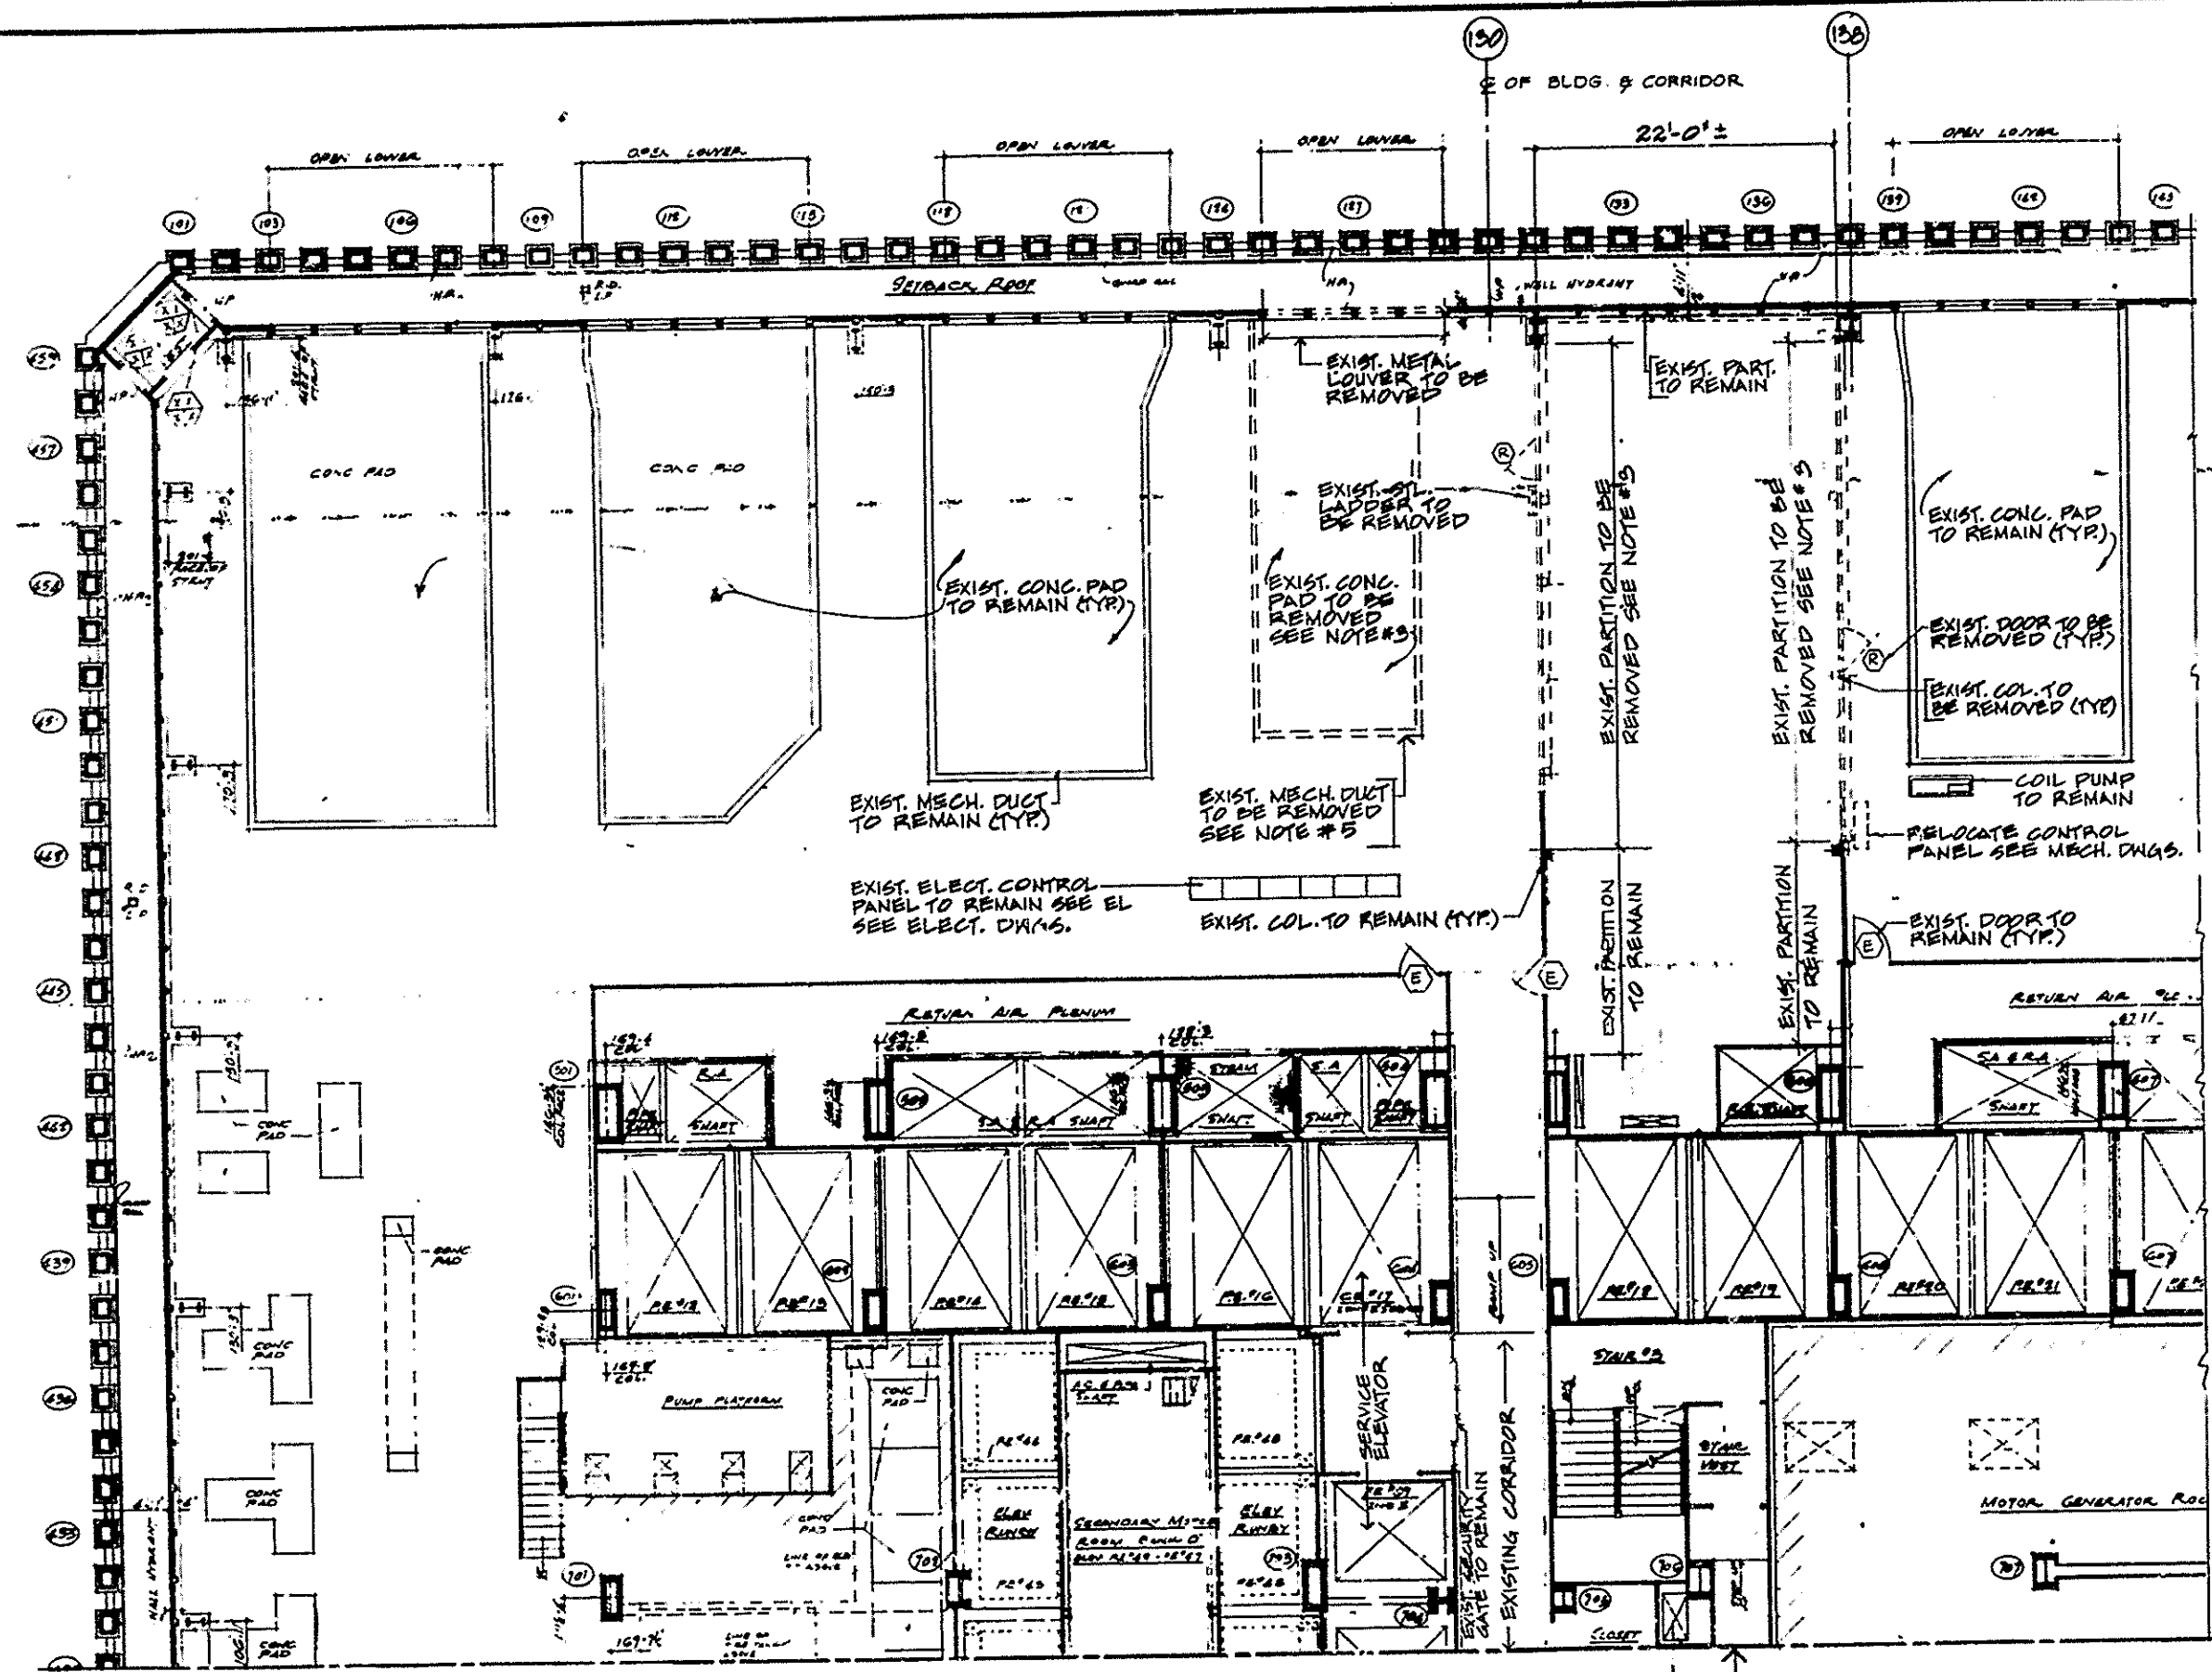

R 1 REMOVAL PLAN
SCALE IN FEET

MATCH LINE FOR
CONTINUATION SEE DWG. R 2
A-6